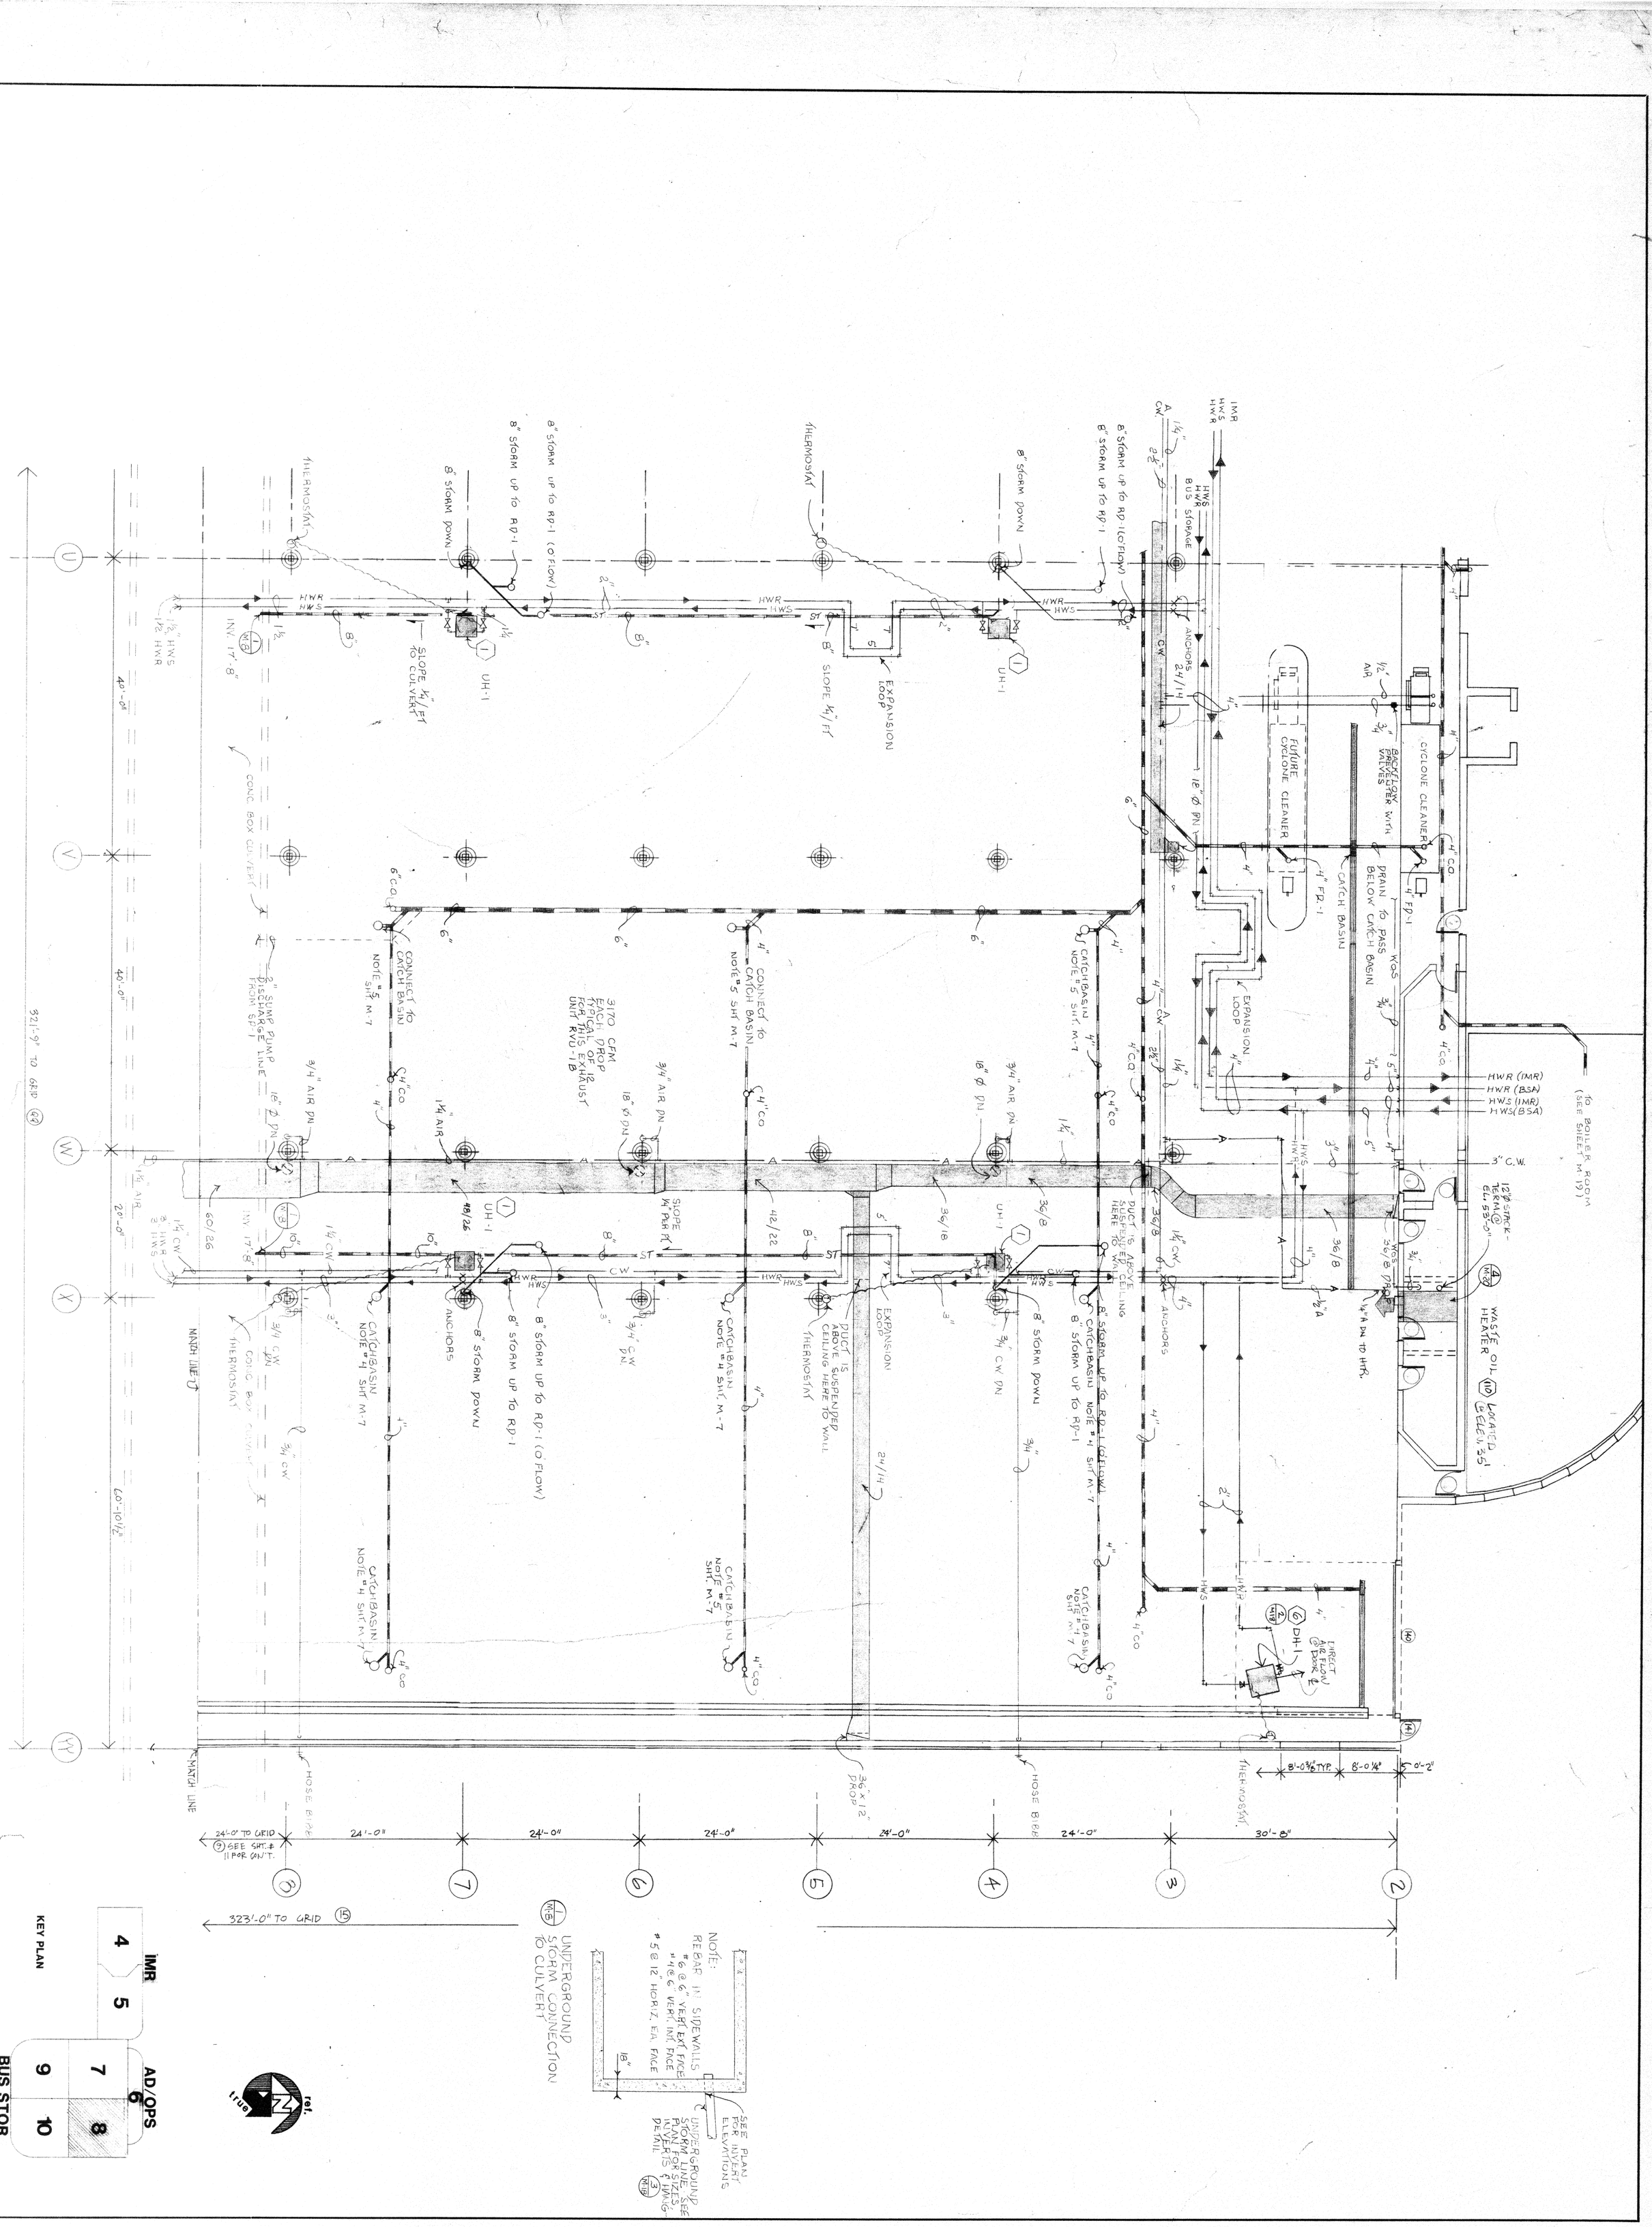

John Ivey Thomas/Thomas A. Vecchi, Inc., 1518 East Superior Street, Duluth, Minnesota 55812 (218) 724-8802

BUS STORAGE - NE SECTION, PLUMBING, HEATING, VENTILATION

DTA OPERATING CENTER
PHASE 3 CONSTRUCTION
PROJECT NO. MN-03-0018
DULUTH MINNESOTA

I hereby certify that this plan, specification, or report was prepared by me or under my direct supervision and that I am a duly Registered ENGINEER under the laws of the State of MINNESOTA.
John A. Thomas
Date 2-21-80 Reg. No. 10841

A.I.A. Architects
Thomas and Vecchi

Job No.
Drawn By: JEW
Date: 2/21/80
Sheet: M-8 of